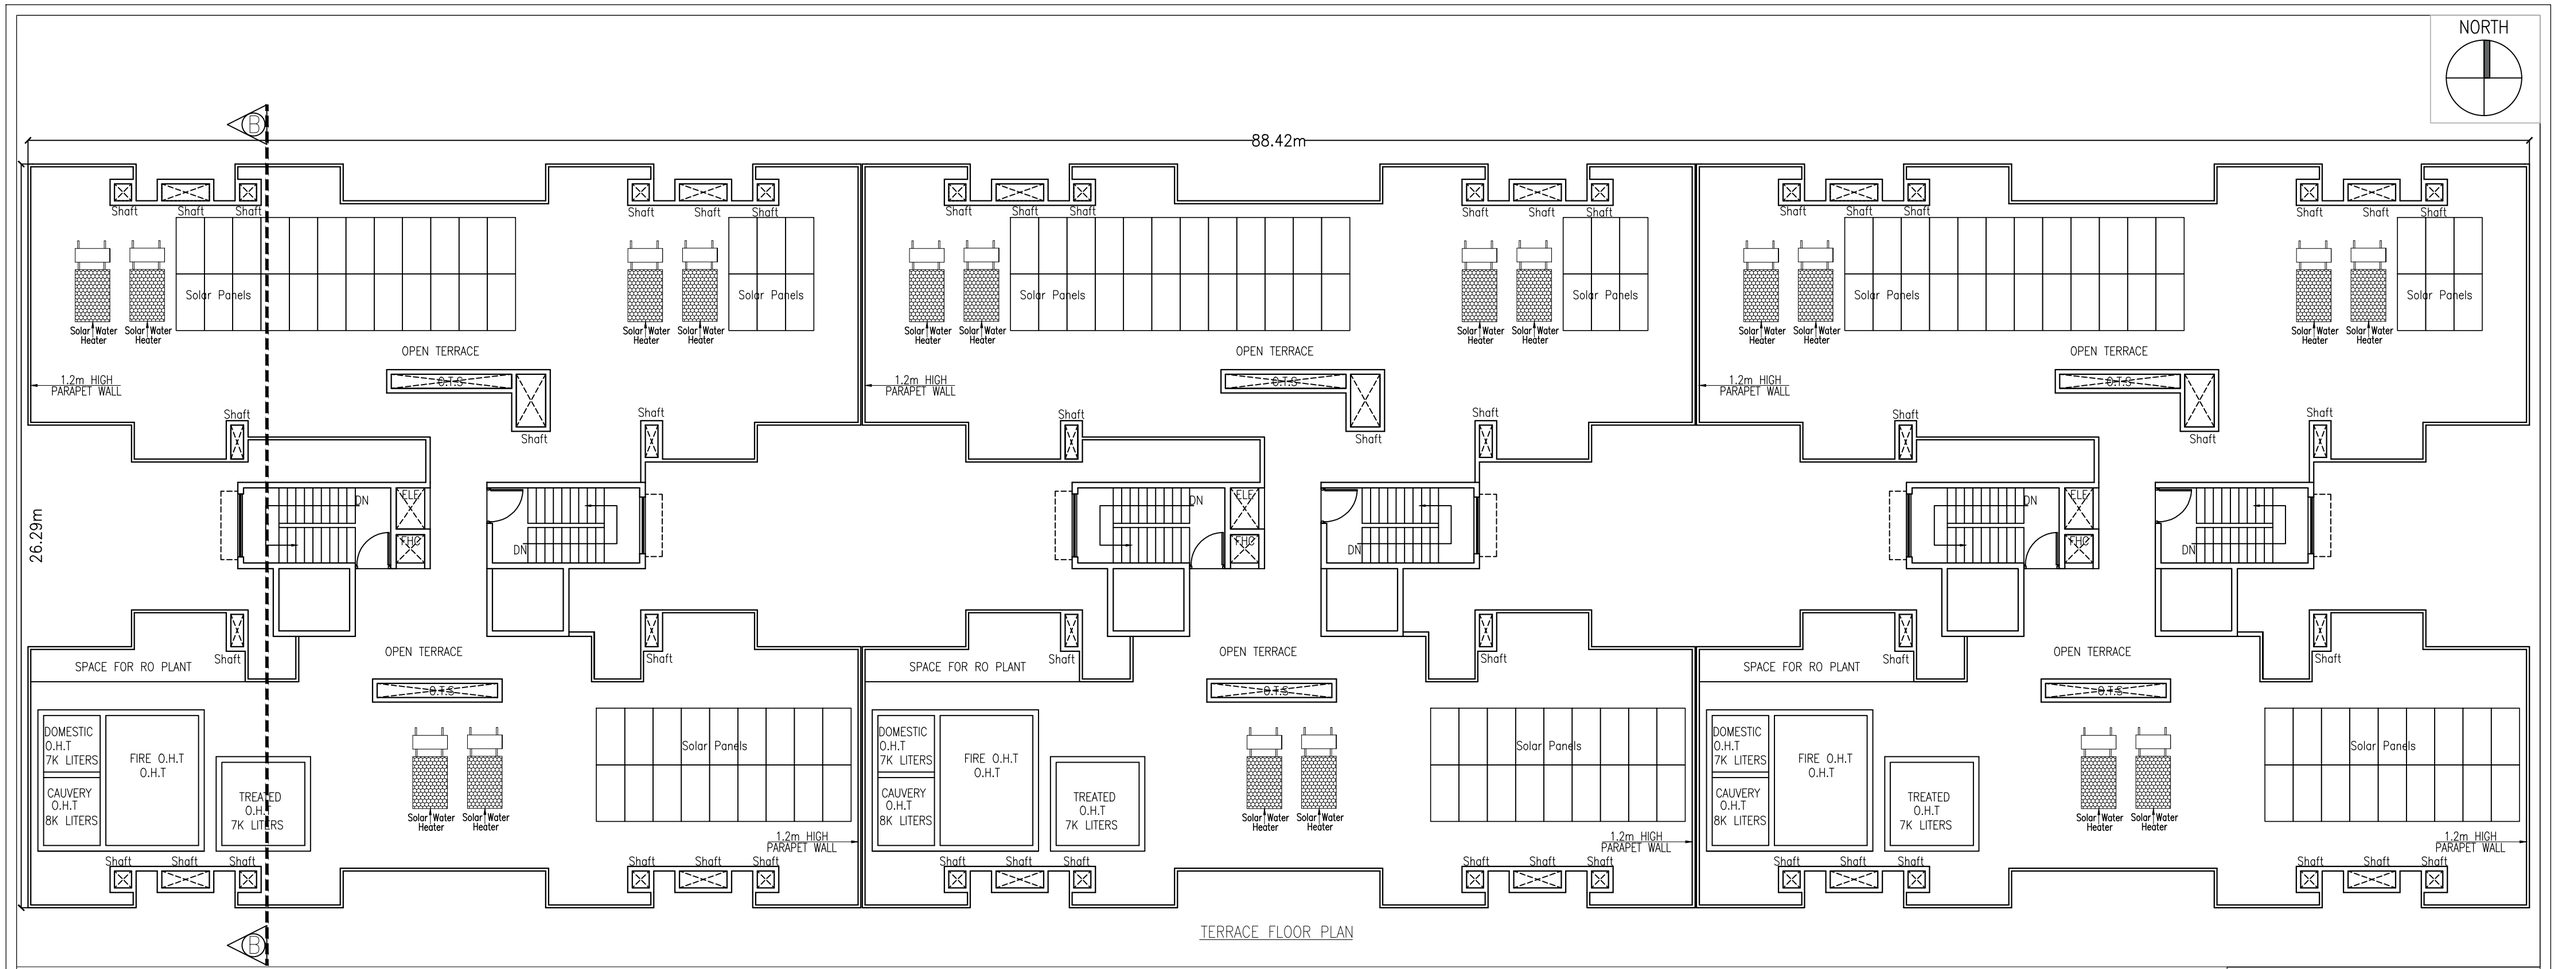

TERRACE FLOOR PLAN

NOTE : FOR DETAILED SPECIFICATIONS REFER TENDER DOCUMENT

FOR TENDER PURPOSE

AUTHORIZED CLIENT:

BANGALORE DEVELOPMENT AUTHORITY
OFFICE OF THE EXECUTIVE ENGINEER
T.CHOWDAIAH ROAD, KUMARAPARK WEST,
BENGALURU – 560020

PROJECT TITLE:

PROPOSED CONSTRUCTION OF 3 BHK HOUSING & RECREATION CENTER
PROJECT AT KENCHANAPURA , SY NO 76, PART-C, KENCHANAPURA BANGALORE

DRAWING TITLE:

BLOCK-A, B & C
TERRACE FLOOR PLAN

SCALE-1:150	SIZE-A3	DATE: 15/04/2025
DRAWING NUMBER		REV
A-05		T0